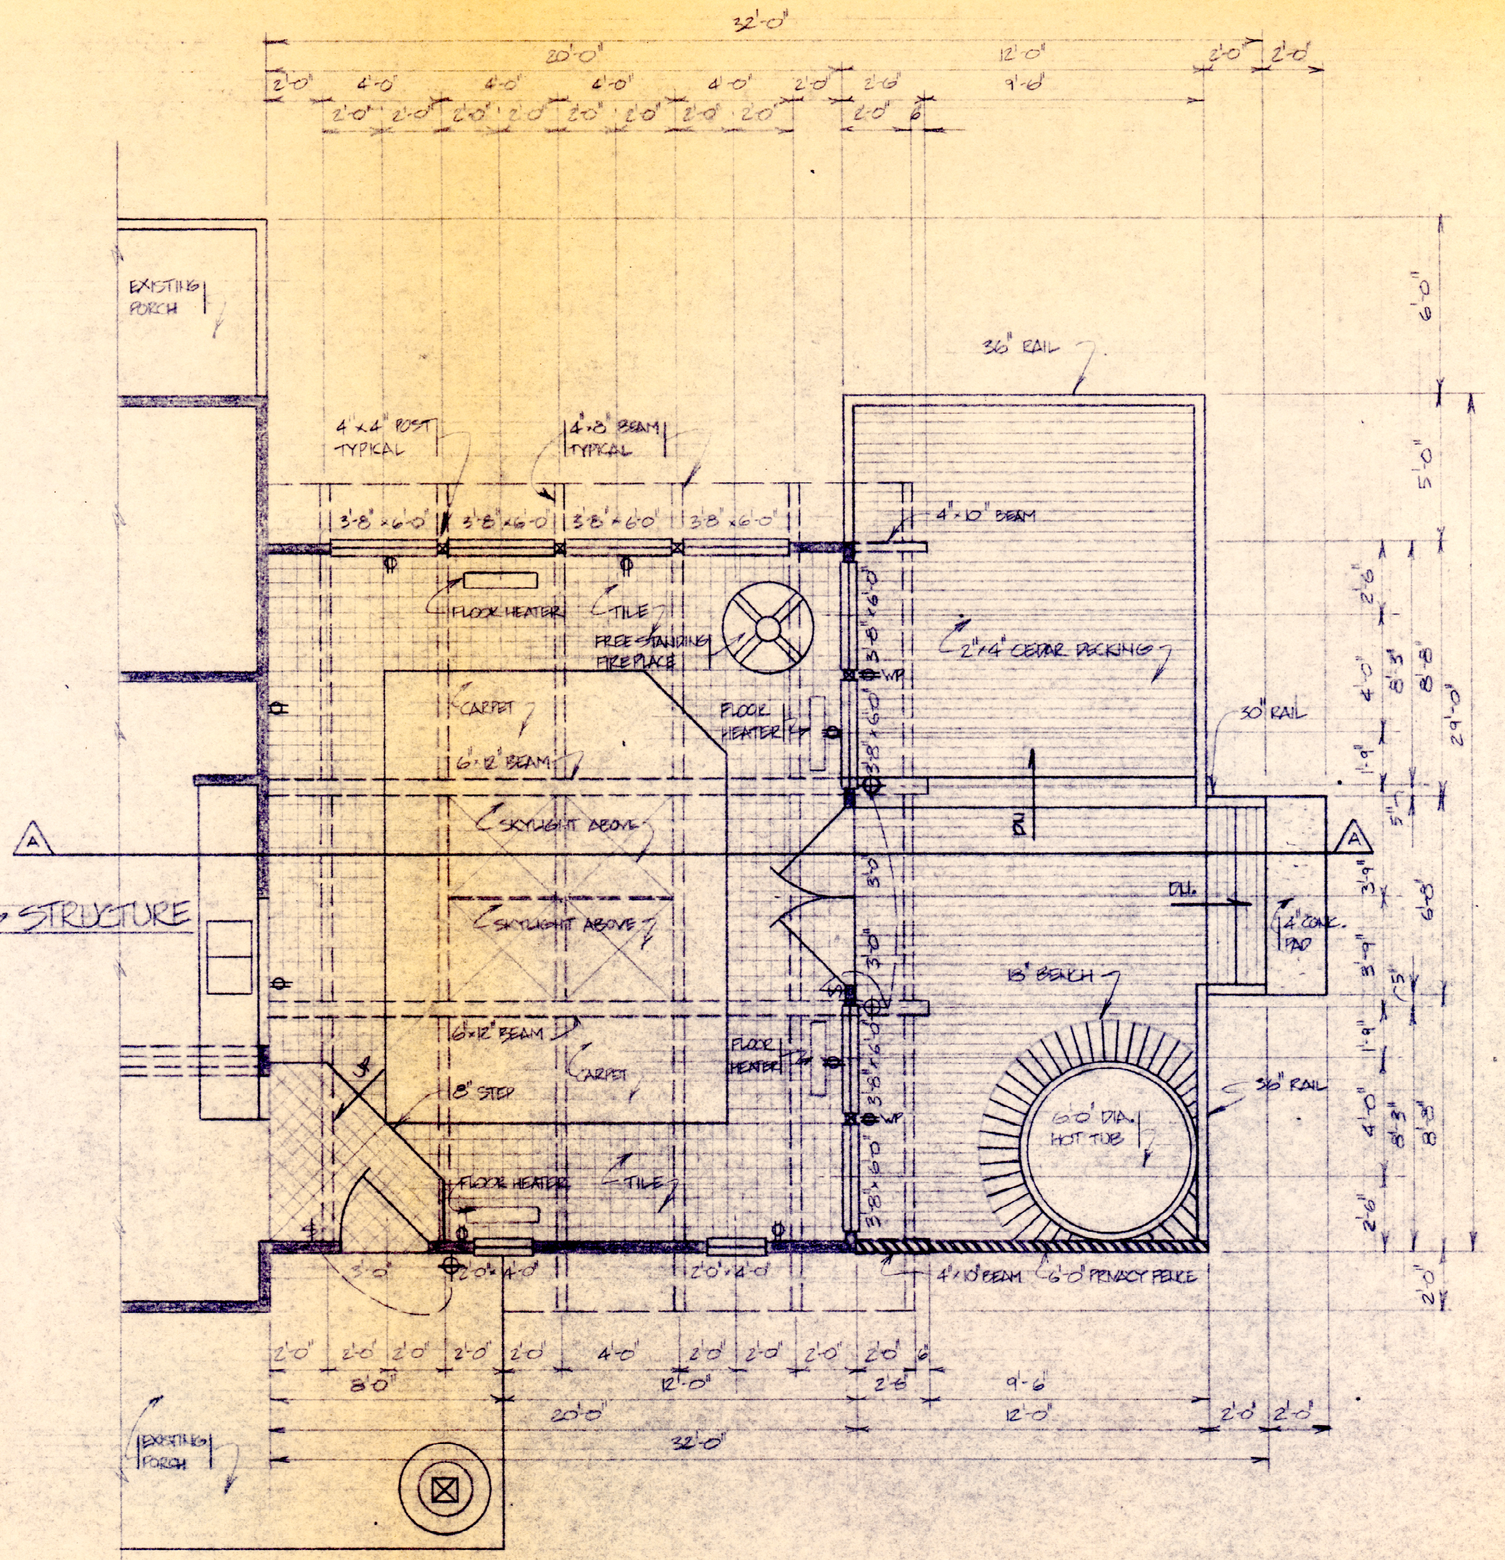

FLOOR PLAN (1/4"=1'-0")

MOELLER DESIGN & CONSTRUCTION	ADDITION TO RESIDENCE FOR MR. & MRS. DAN HAUFF
	DRAWN BY: BDM.
	DATE: 5-6-79
	3/6